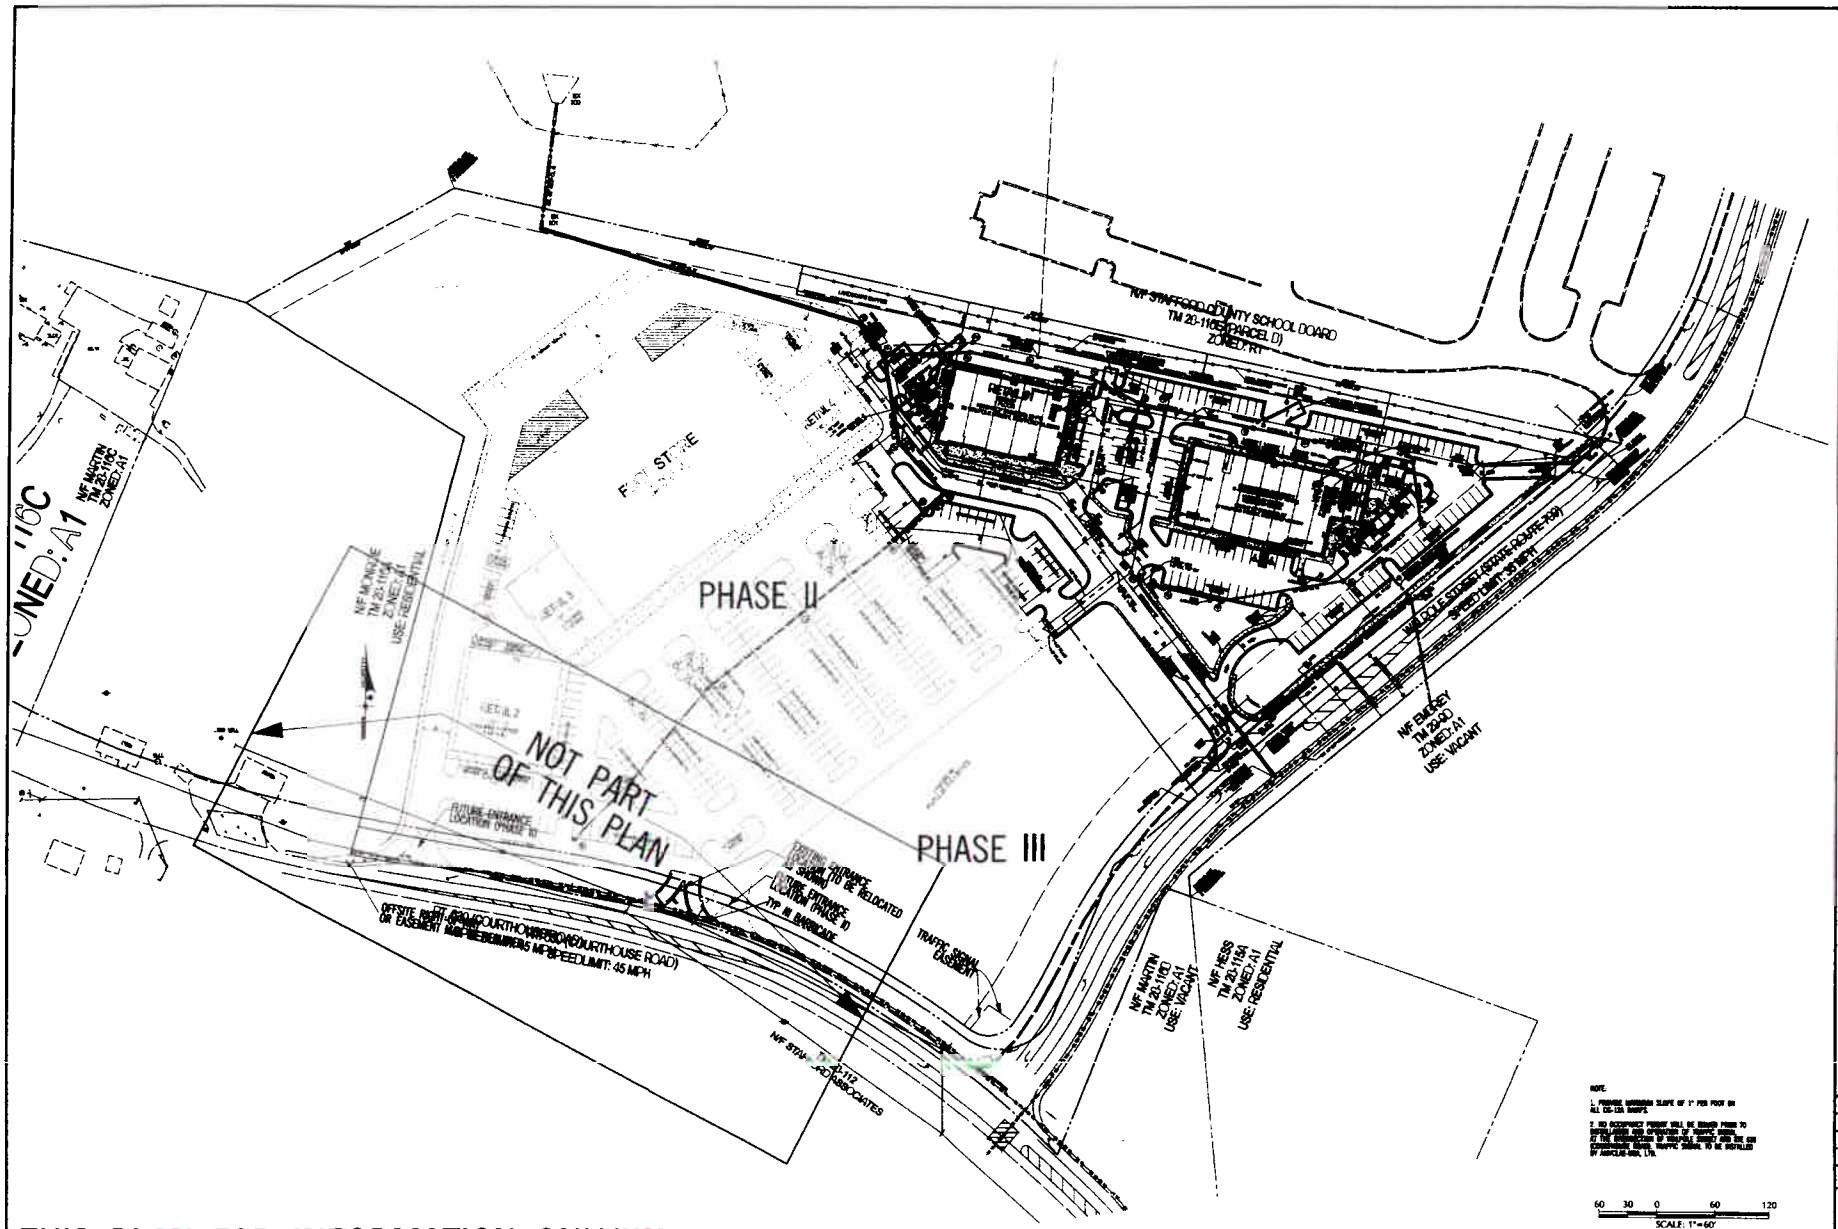

THIS PLAN FOR INFORMATION ONLY!!!!

GREENHORNE & O'MARA, INC.
1227 CENTRAL PARK BOULEVARD, FREDERICKSBURG, VA. 22401 (540) 783-5328

OVERALL COMMERCIAL PLAN

AMYCLAE COMMERCIAL
PHASE I
CHANCELLOR MAGISTERIAL DISTRICT
STAFFORD COUNTY, VIRGINIA

DESIGN	AET
DRAWN	AET
CHECKED	RHH
DATE	JUNE 2004
SCALE	1"=60'
SHEET	3 OF 28
PROJ. No.	6772 COMMERCIAL